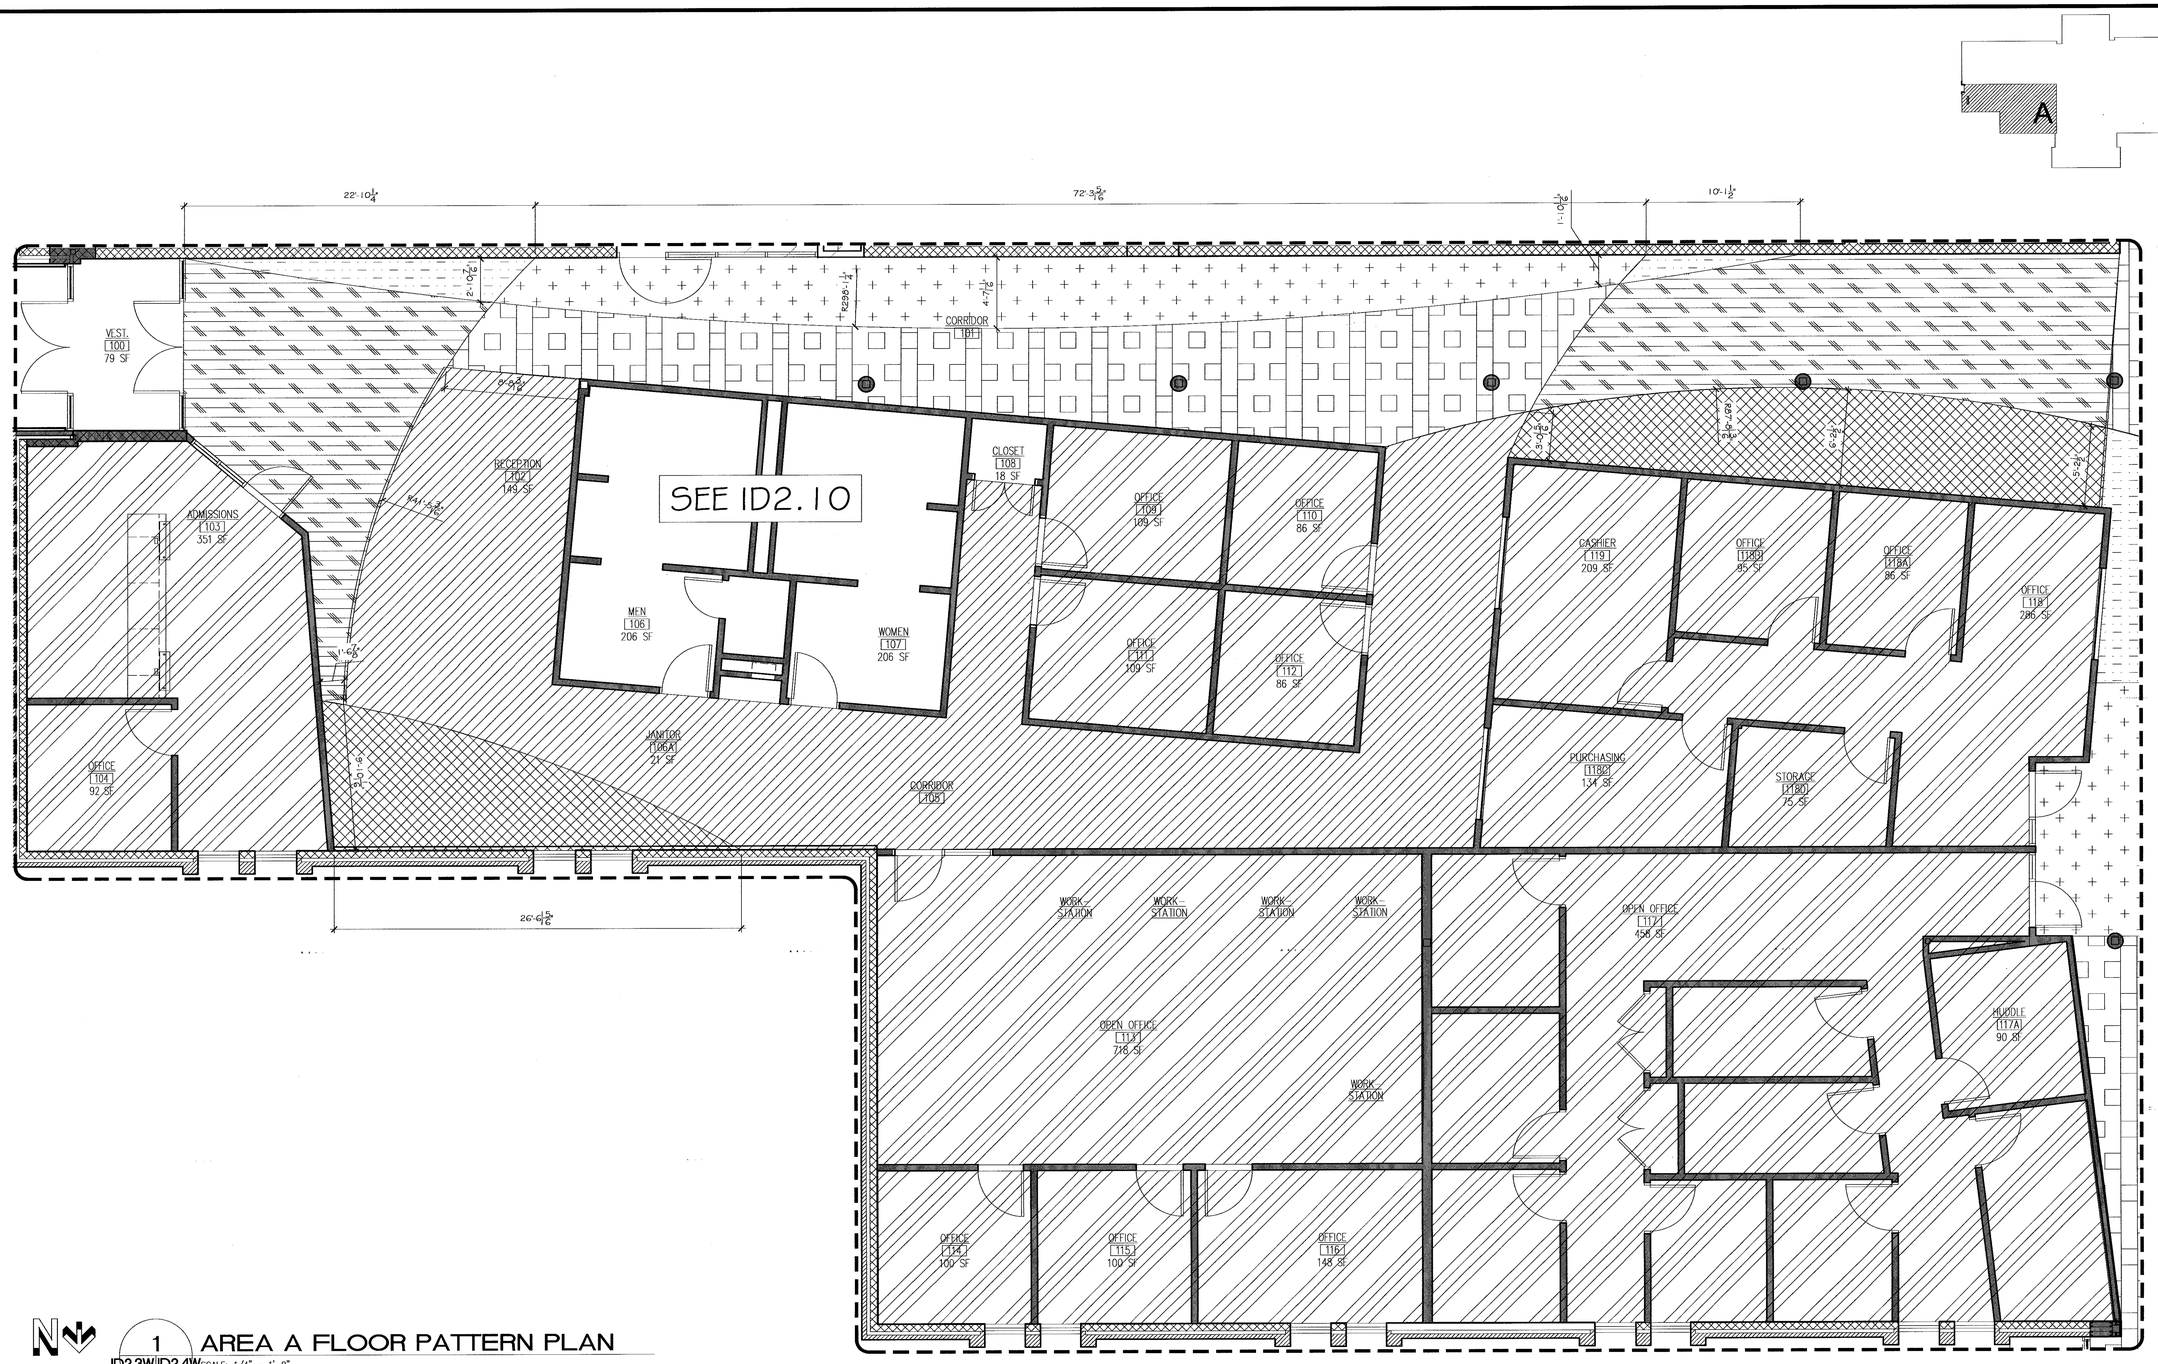

N PLAN

1 ID2.3W ID2.4W AREA A FLOOR PATTERN PLAN
SCALE: 1/4" = 1'-0"

FLOOR FINISH KEY

CPT-1	CPT-4	LIN-2
CPT-2	CPT-5	LIN-3
CPT-3	LIN-1	LIN-4

KSA
Interior Design
Post Office Box 2125
Glen Allen, VA 23058
p: 804.527.0131
f: 804.527.0623
ksainteriors@cam

nbj ARCHITECTURE
A Professional Limited Company
GROVE PARK SQUARE
11537-B NUCKOLS ROAD
Richmond, Virginia 23059
(804) 273-9811 fax: (804) 273-9843

RAPPAHANNOCK COMMUNITY COLLEGE
CAMPUS RENOVATIONS
WARSAW + GLENNS, VIRGINIA
PC: 260-17712

WARSAW CAMPUS
AREA A FLOOR PATTERN PLAN

Date: MAY 11, 2010

REVISIONS

NO.	DATE

COMMONWEALTH OF VIRGINIA
STEPHEN FLOYD
LIC. NO. 0 3047
5/13/2010
ARCHITECT

Sheet
ID2.4W

File Number
09004-WARSAW-SHT-CDSET